TYPICAL WALL/STAIR
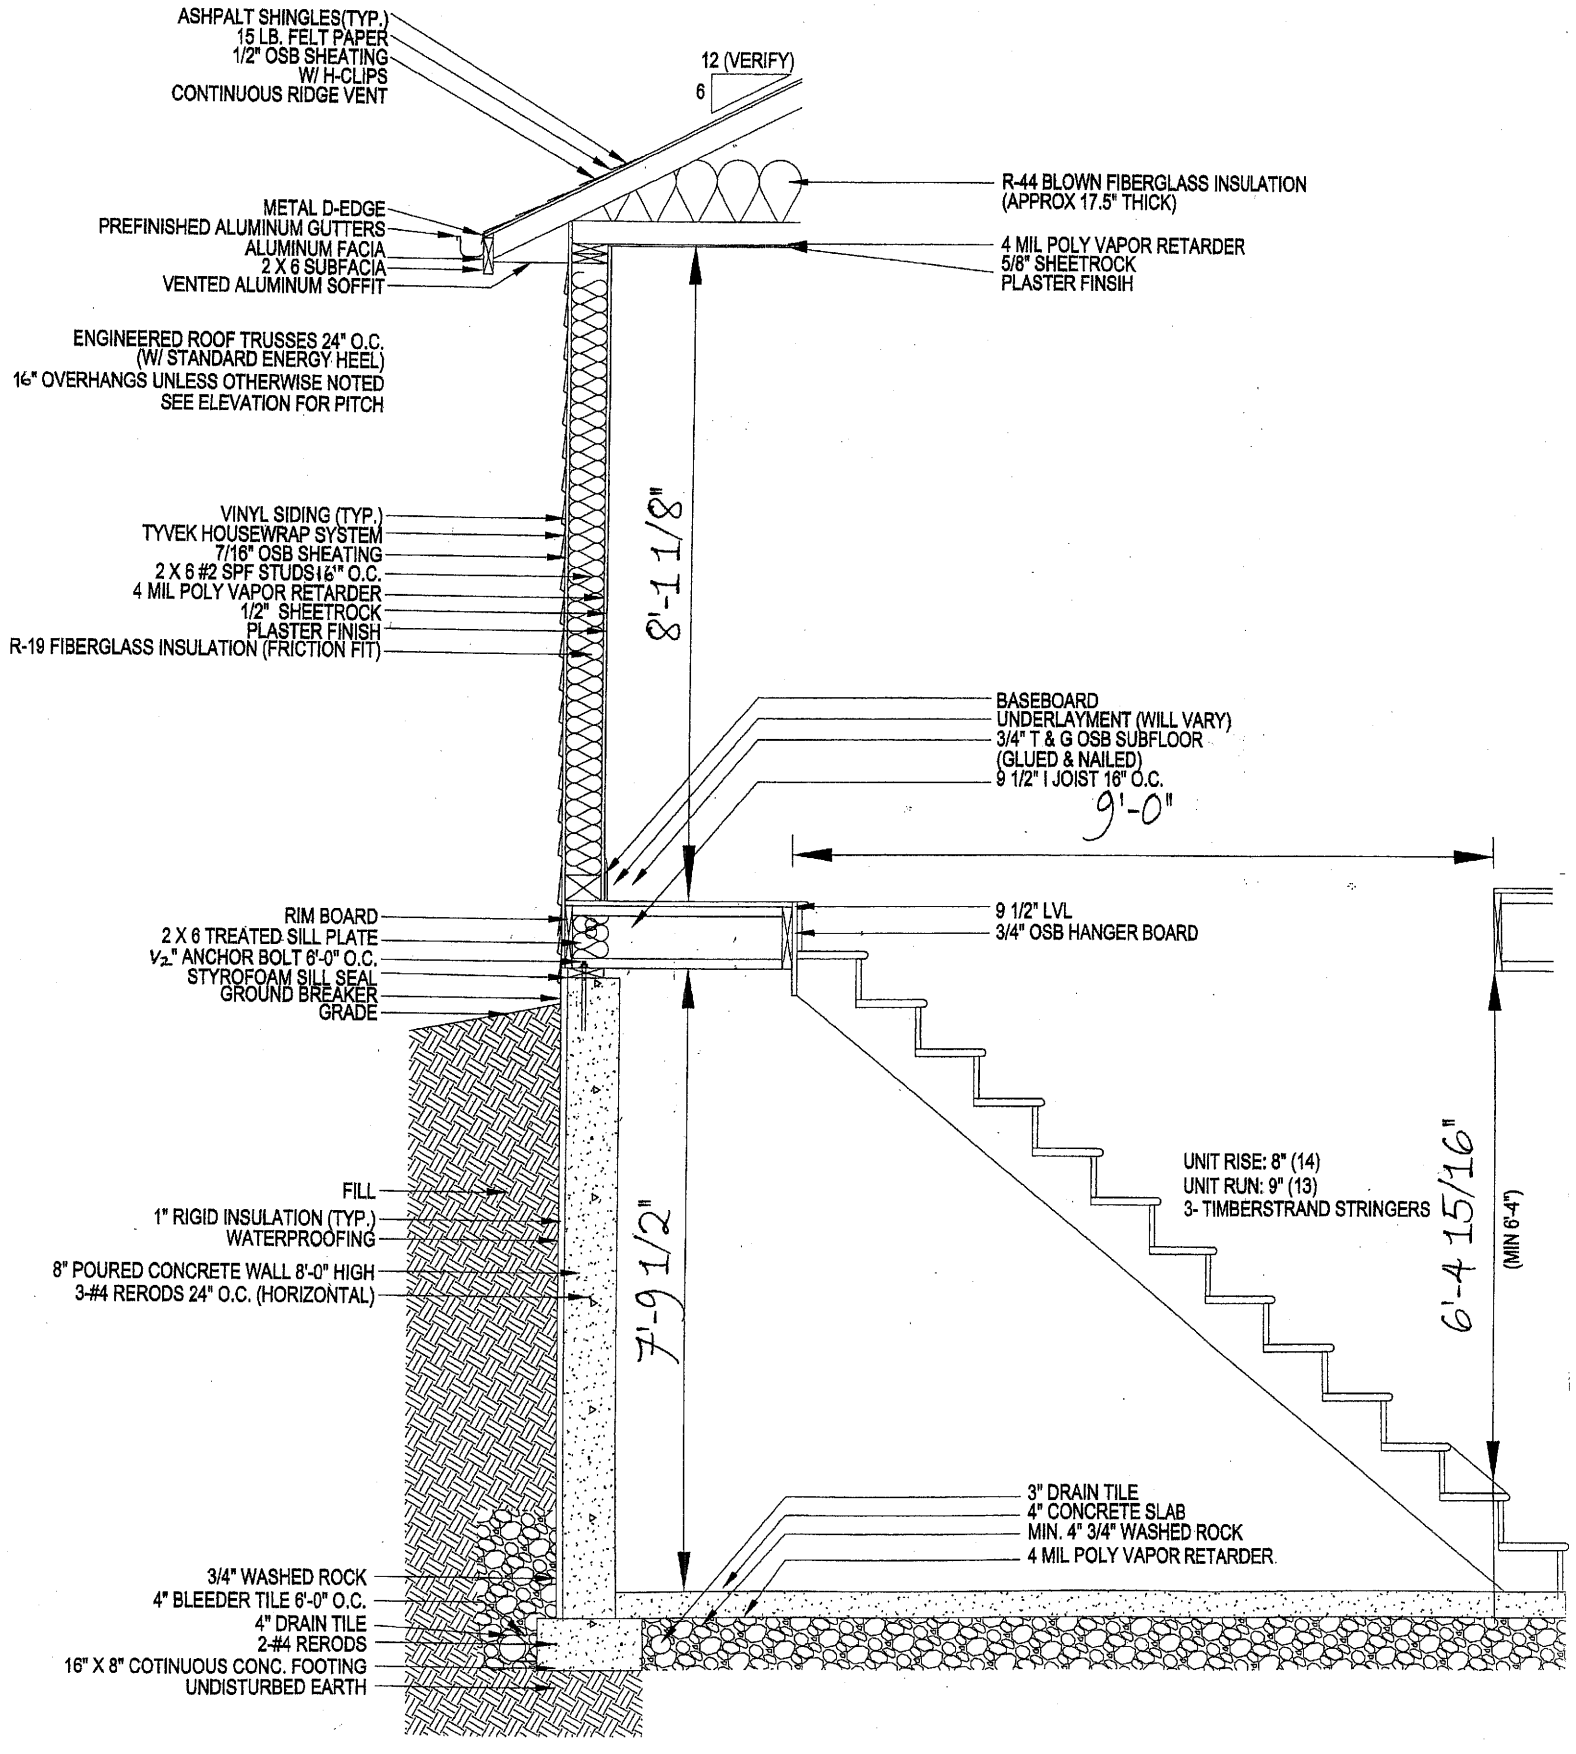
SCALE: = 1'-0"